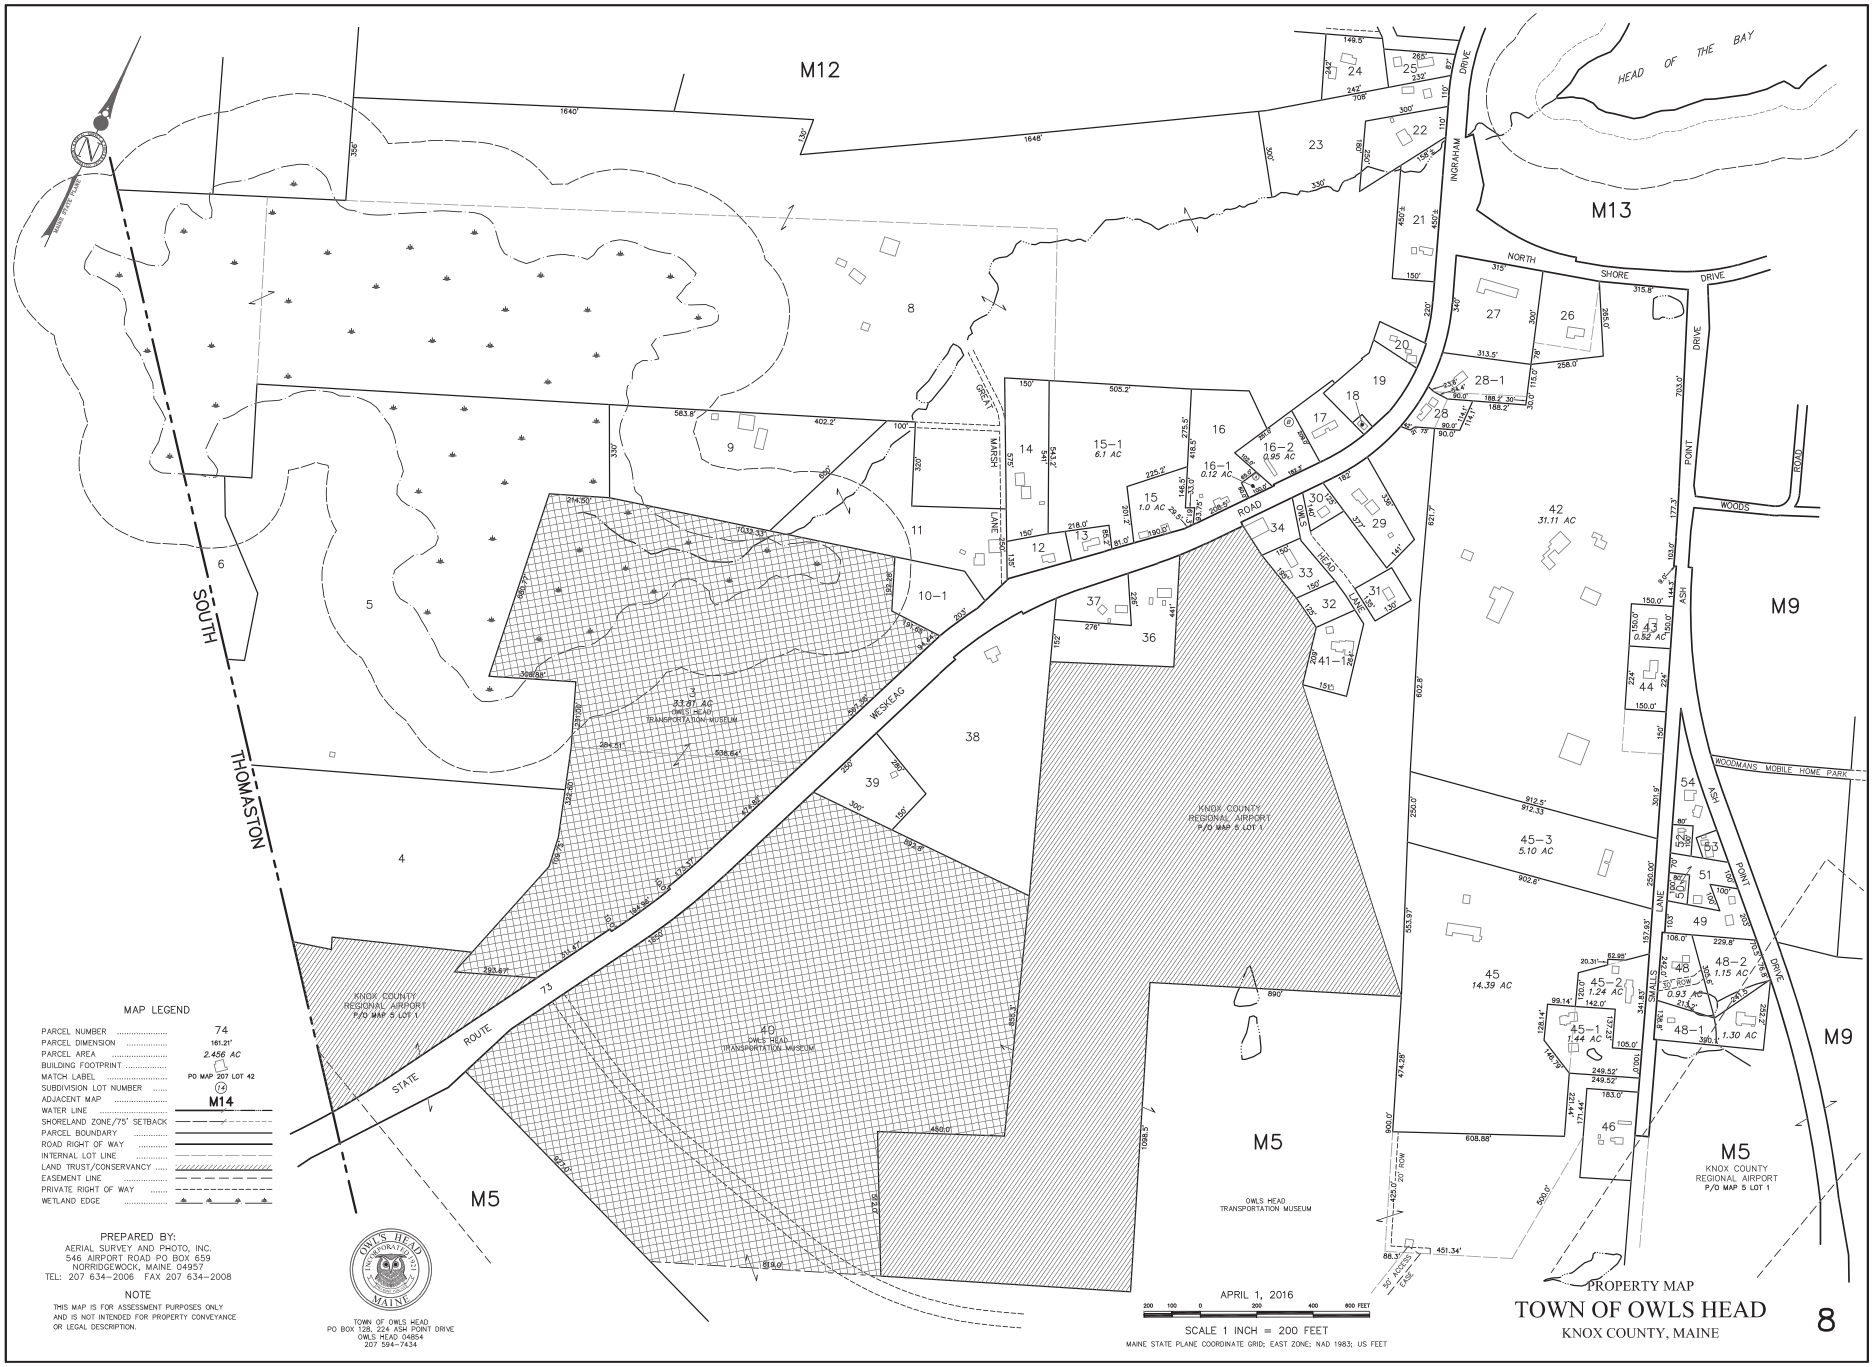
M12
M13
M9
M5
HEAD OF THE BAY
NORTH SHORE DRIVE
INGRAHAM DRIVE
ASH POINT DRIVE
WOODS ROAD
WOODMANS MOBILE HOME PARK
GREAT MARSH LANE
WESKEAG ROAD
OWLS HEAD ROAD
SOUTH THOMASTON
STATE ROUTE 73
KNOX COUNTY REGIONAL AIRPORT P/O MAP 5 LOT 1
OWLS HEAD TRANSPORTATION MUSEUM
33.97 AC
42 31.11 AC
45-3 5.10 AC
45 14.39 AC
15-1 6.1 AC
16-2 0.95 AC
16-1 0.12 AC
15 1.0 AC
48-2 1.15 AC
45-2 1.24 AC
45-1 1.44 AC
48-1 1.30 AC
4 5.82 AC
MAP LEGEND
PARCEL NUMBER 74
PARCEL DIMENSION 161.21'
PARCEL AREA 2.456 AC
BUILDING FOOTPRINT
MATCH LABEL PO MAP 207 LOT 42
SUBDIVISION LOT NUMBER 74
ADJACENT MAP M14
WATER LINE
SHORELAND ZONE/75' SETBACK
PARCEL BOUNDARY
ROAD RIGHT OF WAY
INTERNAL LOT LINE
LAND TRUST/CONSERVANCY
EASEMENT LINE
PRIVATE RIGHT OF WAY
WETLAND EDGE
PREPARED BY:
AERIAL SURVEY AND PHOTO, INC.
546 AIRPORT ROAD PO BOX 659
NORRIDGEWOCK, MAINE 04957
TEL: 207 634-2006 FAX 207 634-2008
NOTE
THIS MAP IS FOR ASSESSMENT PURPOSES ONLY AND IS NOT INTENDED FOR PROPERTY CONVEYANCE OR LEGAL DESCRIPTION.
OWLS HEAD INCORPORATED 1921 MAINE
TOWN OF OWLS HEAD
PO BOX 128, 224 ASH POINT DRIVE
OWLS HEAD 04854
207 594-7434
APRIL 1, 2016
200 100 0 200 400 600 FEET
SCALE 1 INCH = 200 FEET
MAINE STATE PLANE COORDINATE GRID; EAST ZONE; NAD 1983; US FEET
PROPERTY MAP
TOWN OF OWLS HEAD
KNOX COUNTY, MAINE
8