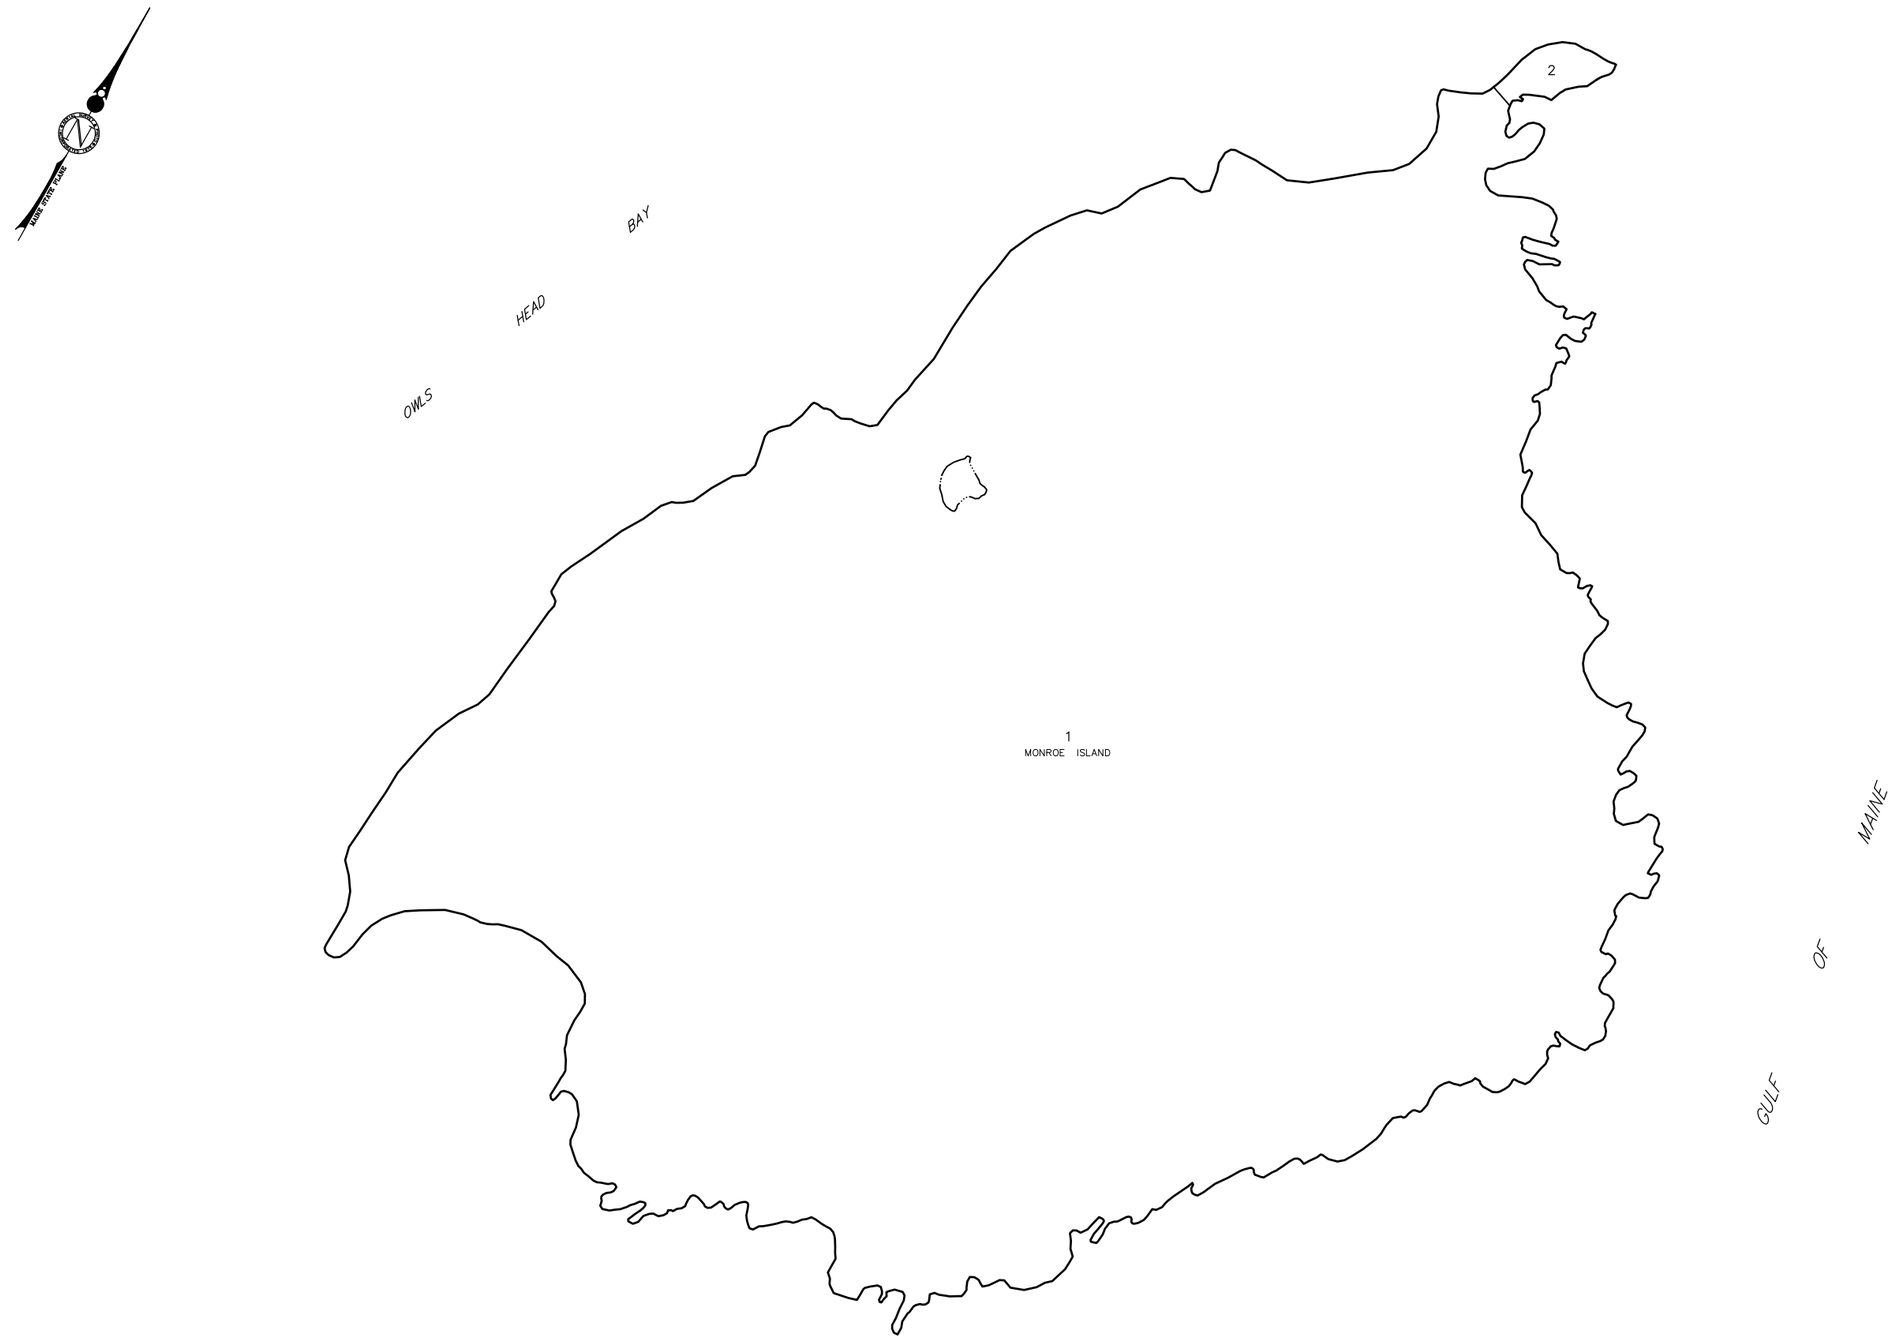

PREPARED BY:
AERIAL SURVEY AND PHOTO, INC.
546 AIRPORT ROAD PO BOX 659
NORRIDGEWOCK, MAINE 04957
TEL: 207 634-2006 FAX 207 634-2008

NOTE
THIS MAP IS FOR ASSESSMENT PURPOSES ONLY AND IS NOT INTENDED FOR PROPERTY CONVEYANCE OR LEGAL DESCRIPTION.

TOWN OF OWLS HEAD
PO BOX 128, 224 ASH POINT DRIVE
OWLS HEAD 04854
207 594-7434

MAP LEGEND

PARCEL NUMBER	23
BOUNDARY DIMENSION	161.21'
PARCEL AREA	2.456 AC
BUILDING FOOTPRINT	
SUBDIVISION LOT NUMBER	14
MATCH LINE AND LABEL	P/O MAP – LOT

PARCEL BOUNDARY	
WATER LINE	
ROAD RIGHT OF WAY	
EASEMENT/ROW	
WETLAND EDGE	
ADJACENT MAP	M14

APRIL 1, 2009

200 100 0 200 400 600 FEET

SCALE 1 INCH = 200 FEET

MAINE STATE PLANE COORDINATE GRID; EAST ZONE; NAD 1983; US FEET

PROPERTY MAP

TOWN OF OWLS HEAD

KNOX COUNTY, MAINE

7B