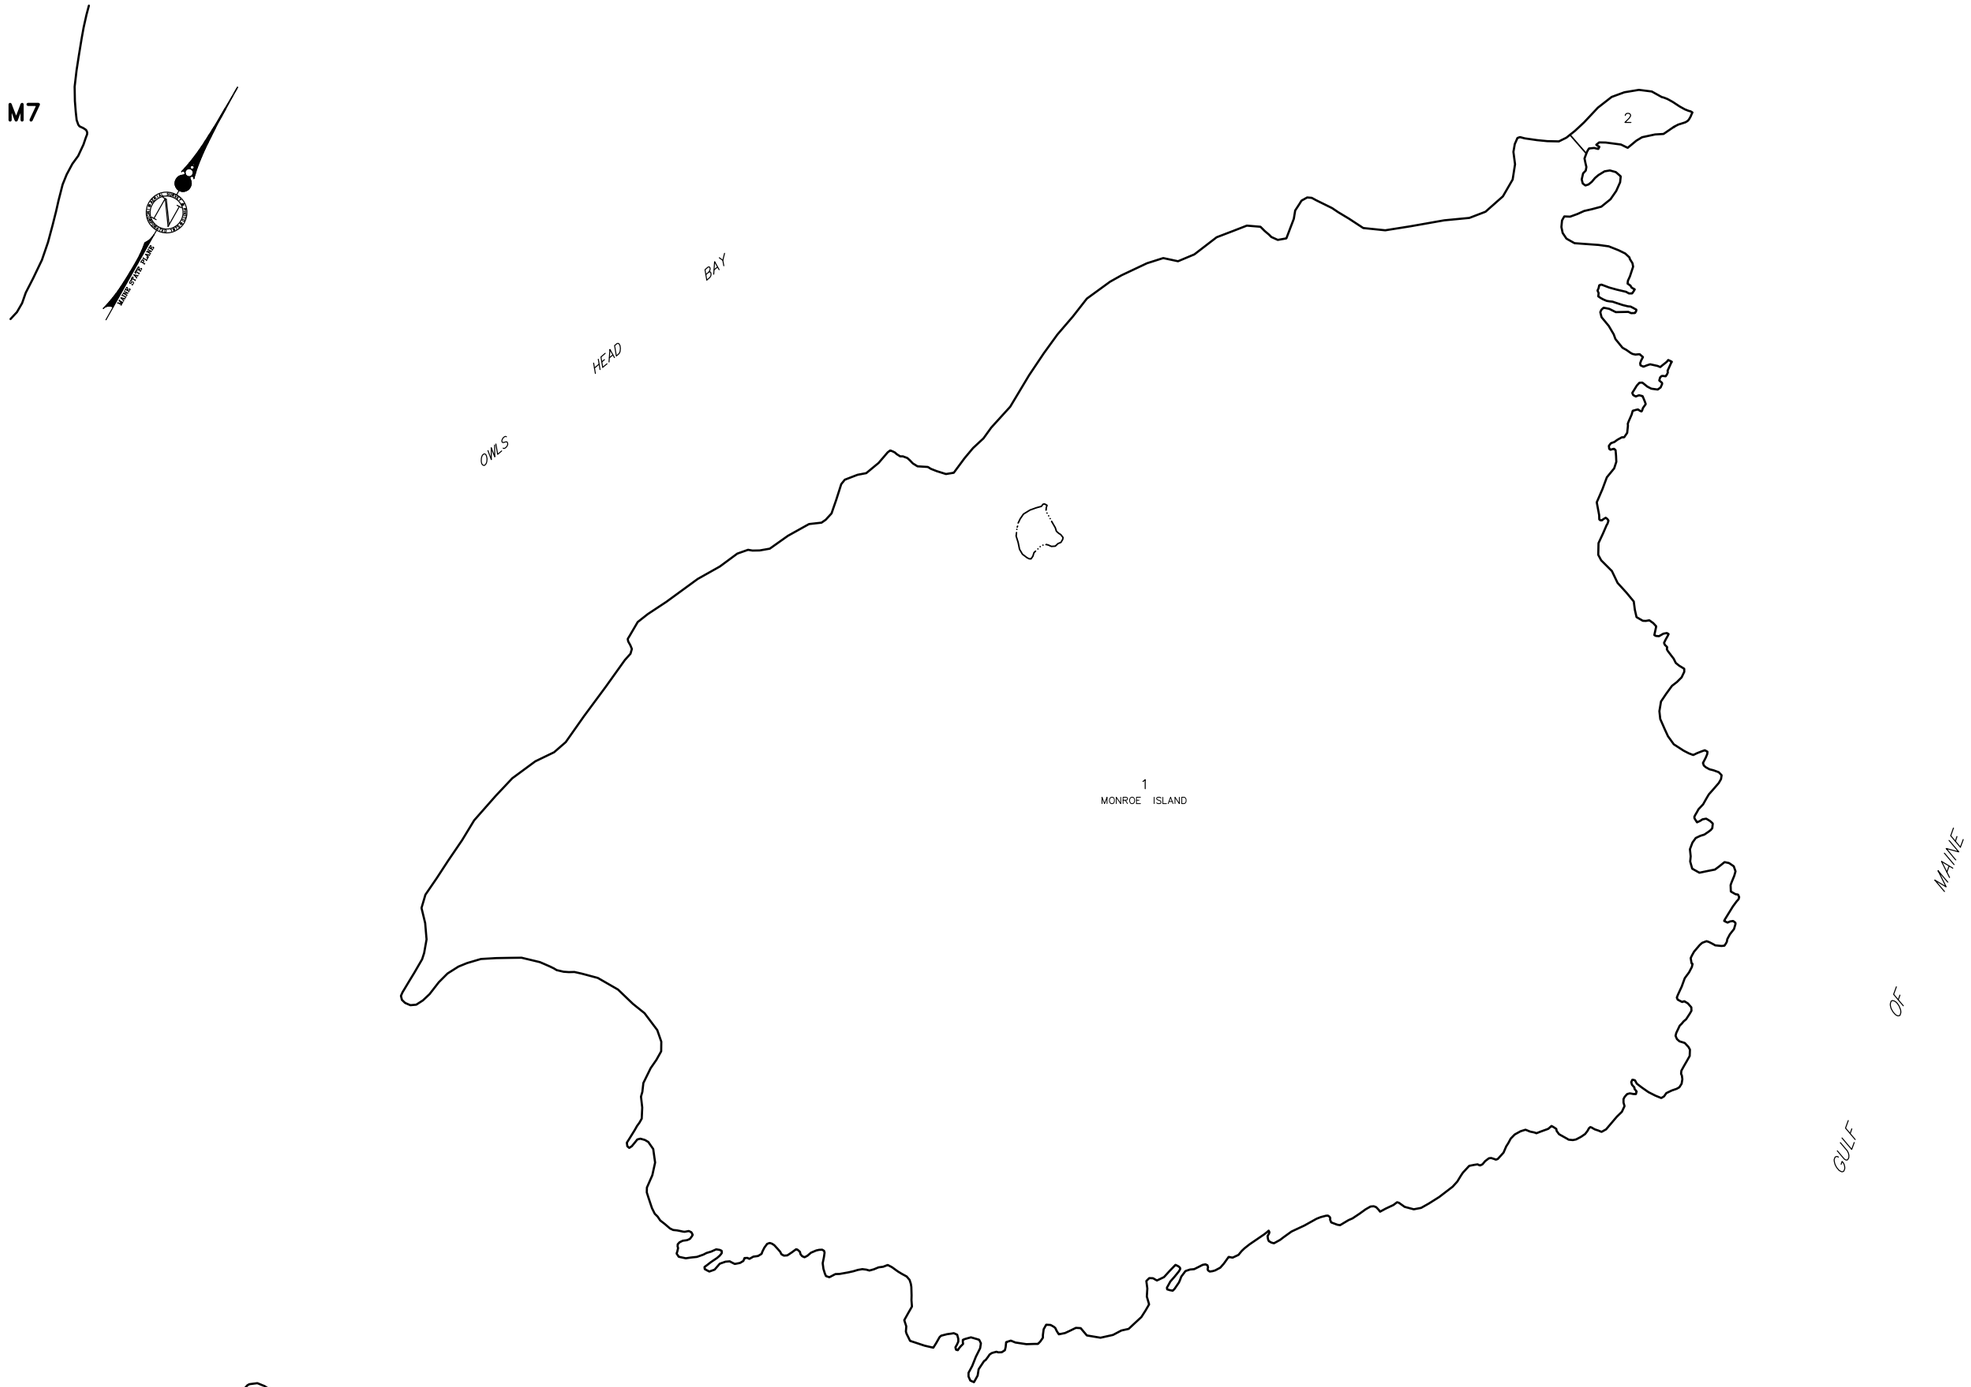

PREPARED BY:
AERIAL SURVEY AND PHOTO, INC.
546 AIRPORT ROAD PO BOX 659
NORRIDGEWOCK, MAINE 04957
TEL: 207 634-2006 FAX 207 634-2008

NOTE
THIS MAP IS FOR ASSESSMENT PURPOSES ONLY AND IS NOT INTENDED FOR PROPERTY CONVEYANCE OR LEGAL DESCRIPTION.

TOWN OF OWLS HEAD
PO BOX 128, 224 ASH POINT DRIVE
OWLS HEAD 04854
207 594-7434

MAP LEGEND

PARCEL NUMBER	23	PARCEL BOUNDARY	
BOUNDARY DIMENSION	161.21'	WATER LINE	
PARCEL AREA	2.456 AC	ROAD RIGHT OF WAY	
BUILDING FOOTPRINT		EASEMENT/ROW	
SUBDIVISION LOT NUMBER	14	WETLAND EDGE	
MATCH LINE AND LABEL	P/O MAP - LOT	ADJACENT MAP	M14

APRIL 1, 2014

200 100 0 200 400 600 FEET

SCALE 1 INCH = 200 FEET

MAINE STATE PLANE COORDINATE GRID; EAST ZONE; NAD 1983; US FEET

PROPERTY MAP

TOWN OF OWLS HEAD

KNOX COUNTY, MAINE

7B