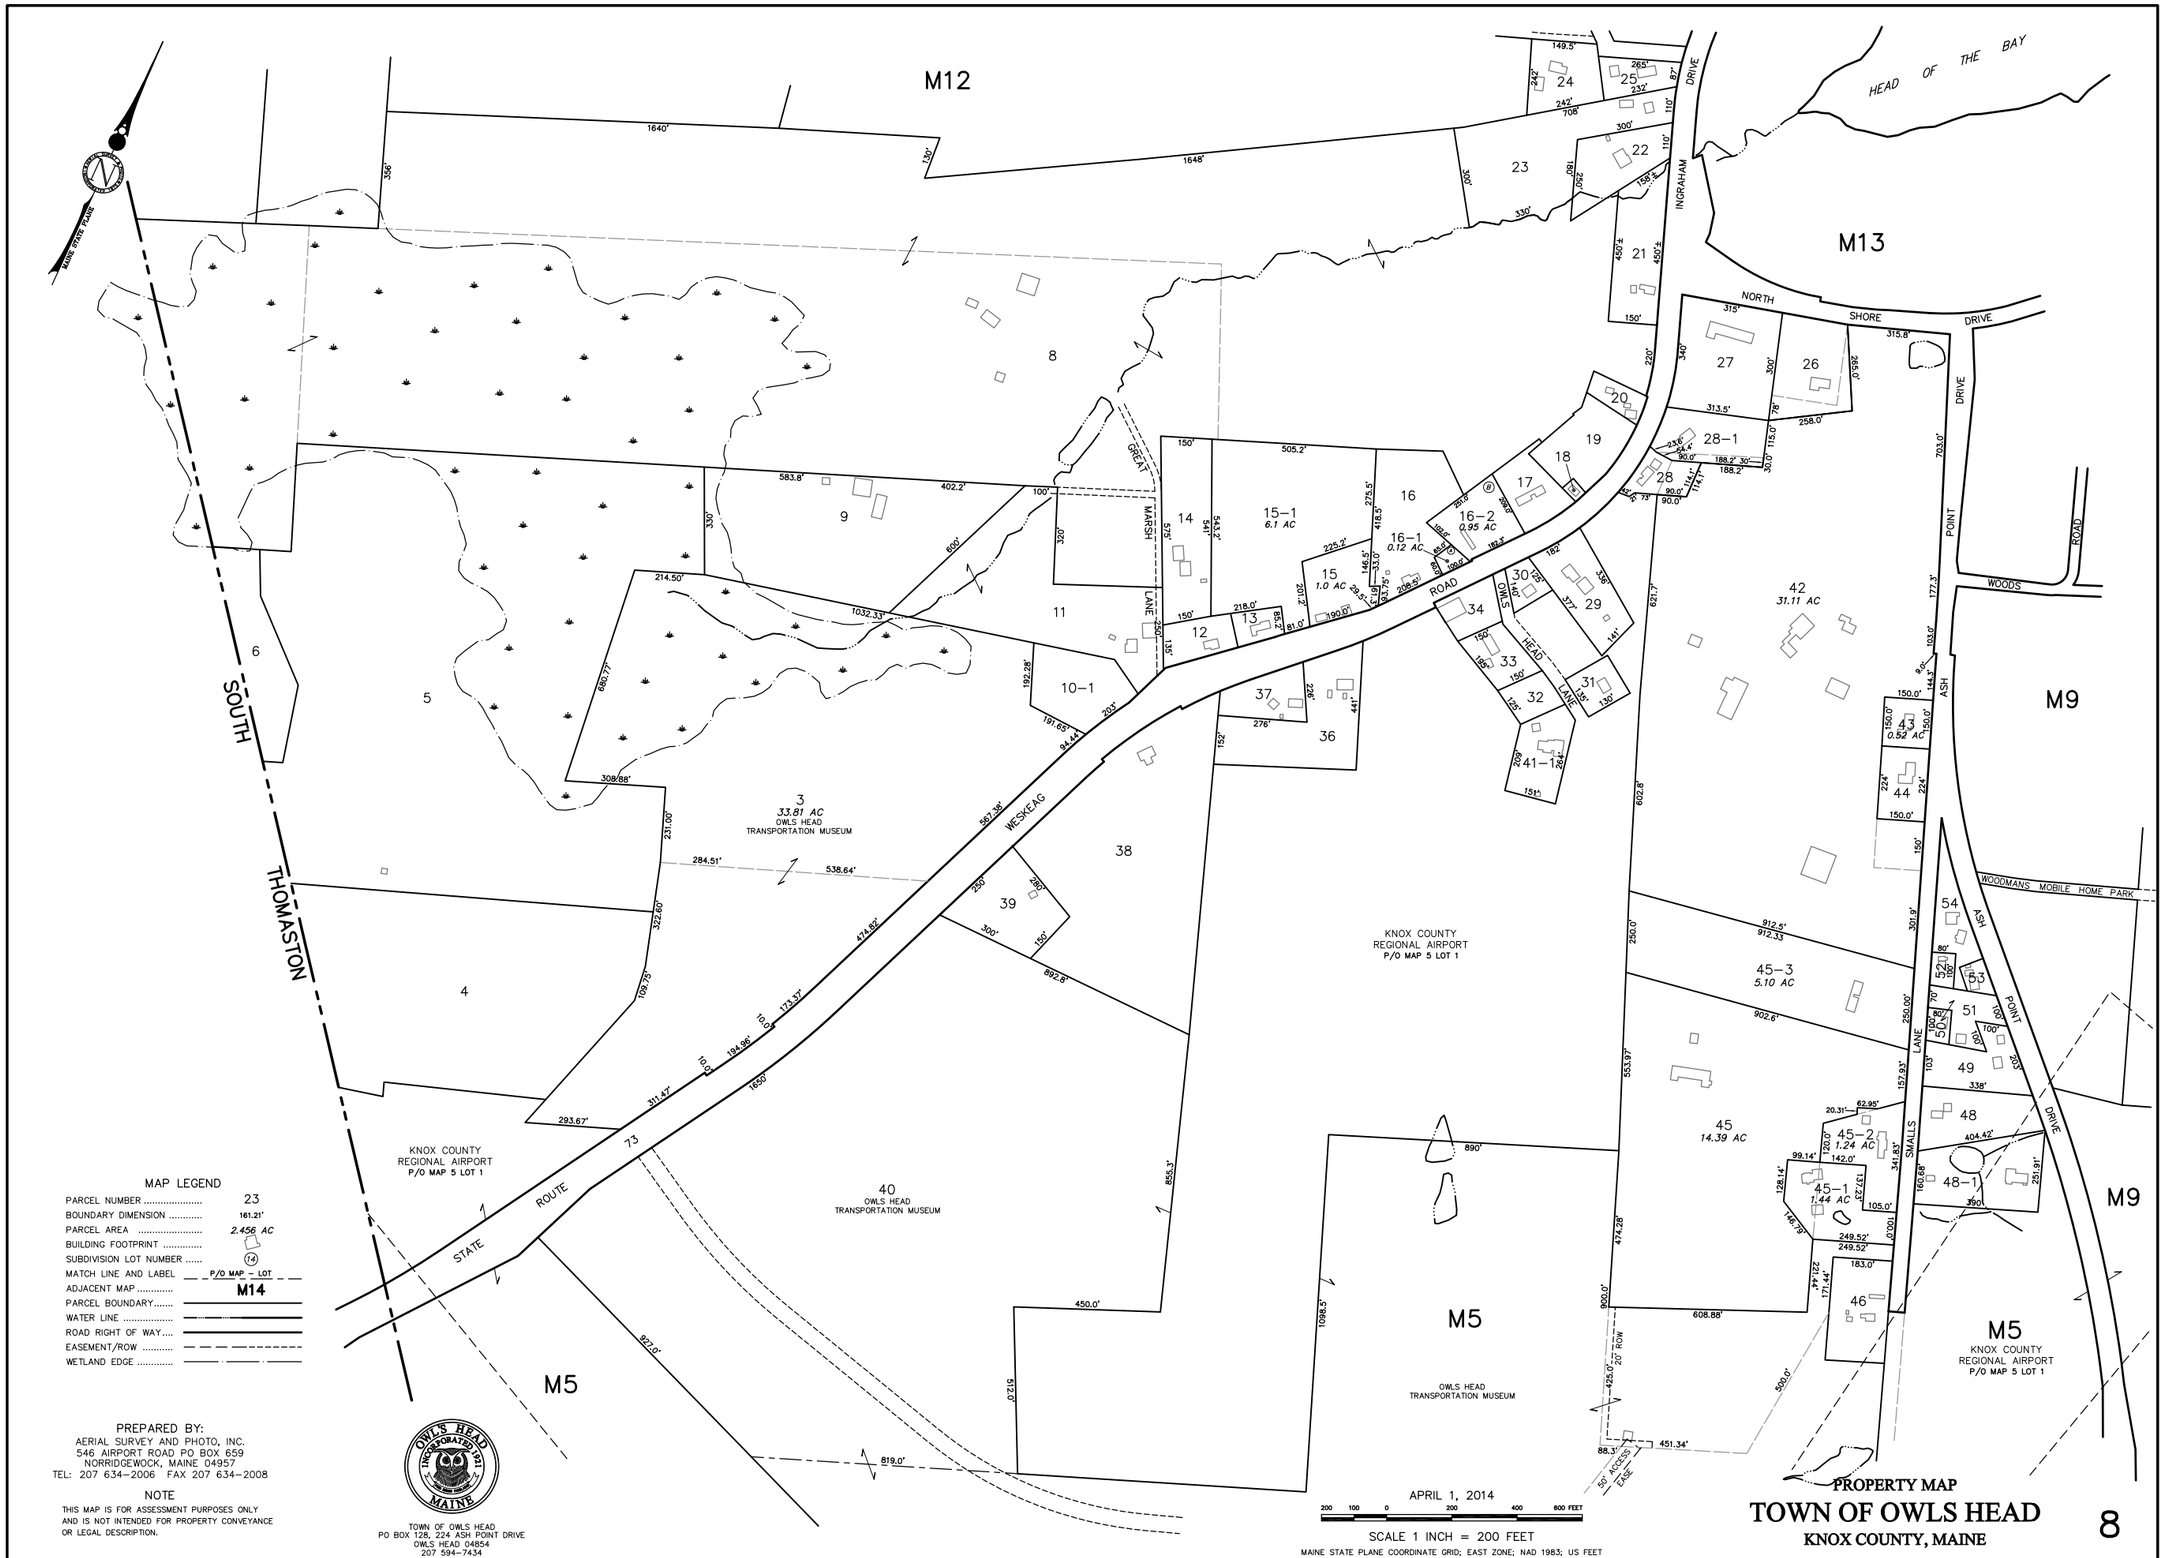
M12
M13
M9
M5
HEAD OF THE BAY
INGRAHAM DRIVE
NORTH SHORE DRIVE
POINT WOODS ROAD
ASH POINT DRIVE
SMALLS LANE
WOODMANS MOBILE HOME PARK
GREAT MARSH LANE
OWLS HEAD ROAD
WESKEAG
STATE ROUTE 73
THOMASTON
SOUTH
MAINE STATE PLANE
3
33.81 AC
OWLS HEAD
TRANSPORTATION MUSEUM
40
OWLS HEAD
TRANSPORTATION MUSEUM
KNOX COUNTY
REGIONAL AIRPORT
P/O MAP 5 LOT 1
15-1
6.1 AC
16-2
0.95 AC
16-1
0.12 AC
15
1.0 AC
42
31.11 AC
45-3
5.10 AC
45
14.39 AC
45-2
1.24 AC
45-1
1.44 AC
43
0.52 AC
28-1
MAP LEGEND
PARCEL NUMBER 23
BOUNDARY DIMENSION 161.21'
PARCEL AREA 2.456 AC
BUILDING FOOTPRINT
SUBDIVISION LOT NUMBER 14
MATCH LINE AND LABEL P/O MAP - LOT
ADJACENT MAP M14
PARCEL BOUNDARY
WATER LINE
ROAD RIGHT OF WAY
EASEMENT/ROW
WETLAND EDGE
PREPARED BY:
AERIAL SURVEY AND PHOTO, INC.
546 AIRPORT ROAD PO BOX 659
NORRIDGEWOCK, MAINE 04957
TEL: 207 634-2006 FAX 207 634-2008
NOTE
THIS MAP IS FOR ASSESSMENT PURPOSES ONLY AND IS NOT INTENDED FOR PROPERTY CONVEYANCE OR LEGAL DESCRIPTION.
OWLS HEAD INCORPORATED 1971 MAINE
TOWN OF OWLS HEAD
PO BOX 128, 224 ASH POINT DRIVE
OWLS HEAD 04854
207 594-7434
APRIL 1, 2014
200 100 0 200 400 600 FEET
SCALE 1 INCH = 200 FEET
MAINE STATE PLANE COORDINATE GRID; EAST ZONE; NAD 1983; US FEET
PROPERTY MAP
TOWN OF OWLS HEAD
KNOX COUNTY, MAINE
8